Permit #F00050797-C

FilmL.A., Inc.
1201 W. 5th Street, Suite T-800
Los Angeles, CA 90017
t: (213)977-8600 - f: (213)977-8601
www.filmla.com

Summary Information

Permit No: F00050797-C **Type of Permit:** FILMING **Release Date:** 04/11/2012

Production Company STAND UP GUYS LLC LAKESHORE ENTERTAINMENT GROUP LLC

Insured Company Name STAND UP GUYS LLC LAKESHORE ENTERTAINMENT GROUP LLC

Contact Phone No. 1 323-993-5354

Contact Phone No. 2

Fax

Address 9268 WEST THIRD STREET BEVERLY HILLS, California 90210

Production Title STAND UP GUYS

Type of Production Feature

Producer Ted Gidlow

Director Fisher Stevens

1st AD Scott Robertson

Production Manager Ted Gidlow

FilmL.A. Coordinator Erica Wade

Location Manager Nate Taylor

Primary Phone Mobile - 424-259-1771

Secondary Phone

Location Assistant Bill McLellan

Primary Phone Office - 818-378-4193

Secondary Phone

Fees

Posting 300	$207.00
Posting 600	$276.00
Posting 900	$414.00
Posting 1200	$276.00
Notification Charge	$155.00
LA CITY LANE AND STREET CLOSURE FEE	$312.00
LA CITY DOT SIGN REMOVALS AND ENGINEERS	$348.00
FILMLA FILM PERMIT RIDER FEE	$100.00

Total Permit Fee $2,088.00

Number of Locations 1

NOT A PERMIT

FilmL.A., Inc.
1201 W. 5th Street, Suite T-800
Los Angeles, CA 90017
t: (213)977-8600 - f: (213)977-8601
www.filmla.com

Summary Information

Location

Permit Number	F00050797-C	**Location Manager**	Nate Taylor
Production Company	STAND UP GUYS LLC LAKESHORE EN...	Primary Phone	Mobile - 424-259-1771
Insured Company	STAND UP GUYS LLC LAKESHORE EN...	Secondary Phone	
Production Title	STAND UP GUYS		

Location Address 2100 E 1st St, Los Angeles, CA, 90033

Location Type Pharmacy

Prep Dates 4/10/2012 - 4/11/2012 07:00 - 19:00 2 days

Film Dates 4/12/2012 - 4/12/2012 07:00 - 06:00 1 day

Strike Dates 4/13/2012 - 4/13/2012 07:00 - 19:00

Open or Closed to the Public Closed

Generic Conditions
Community Survey Obtained
Equipment vehicles may park on one side of street
Must Maintain 5' Clearance on Sidewalks/Walkways
No cast or crew parking on area streets
Number of uniformed officers listed on the permit is a minimum requirement. Permittee remains responsible for deploying a sufficient number of uniformed officers to provide traffic and crowd control to ensure the safety of the film crew and the public.

Please see attached documents
1st.adj.50797.pdf
1st.median.50797.pdf
st louis.alt.50797.pdf

Equipment on Location

Type	Quantity
5 or 10 ton trucks	5
Cast/Crew vehicles	50
Cube Trucks	4
Generator	1
Motor Homes	1
Picture vehicles	1
Stakebed Trucks	4
Vans	5

Personnel on Location

Type	Quantity
Cast	5
Crew	75
Off-Duty/Retired LAPD Officer(s)	2
Spot Check	1

Filming Activities Drive ups & away; Equipment on sidewalk, in curb lane & across street; Interior and exterior dialogue; Intermittent pedestrian control; Intermittent traffic control - 2 minutes standard; Condor & Crane;

Jurisdiction **Political:** Los Angeles City - Council District 14 **Police:** Los Angeles Police Department **Fire:** Los Angeles City

Thomas Guide **Page:** 635 **Grid:** A5

Approvals

LOS ANGELES POLICE DEPARTMENT	Mark Buck
LOS ANGELES CITY DEPARTMENT OF TRANSPORTATION - SIGN & METER REMOVAL	Michael Dinh
FILMLA. CLOSURES	Joshua Mingo
LOS ANGELES CITY DEPARTMENT OF PUBLIC WORKS	David Chanquin

Coordinator Note City to remove 1 '1st St' SNS from signal pole on Thursday, April 12, 2012 @ 11am. Movie shoot whole day, City to reinstall said signage Friday, April 13, 2012 @ 7am

NOT A PERMIT

FilmL.A., Inc.
1201 W. 5th Street, Suite T-800
Los Angeles, CA 90017
t: (213)977-8600 - f: (213)977-8601
www.filmla.com

Summary Information

Location

Permit Number F00050797-C
Production Company STAND UP GUYS LLC LAKESHORE EN...
Insured Company STAND UP GUYS LLC LAKESHORE EN...
Production Title STAND UP GUYS

Location Manager Nate Taylor
Primary Phone Mobile - 424-259-1771
Secondary Phone

Parking

Base Camp
Location Type : Other Location
610 S. Saint Louis St, Los Angeles, CA, 90023

Crew Parking
Location Type : Other Location
610 S. Saint Louis St, Los Angeles, CA, 90023

Parking Notes
Staging Lot: 2110 E. 1st St.

Posting "No Parking" signs B/S ST LOUIS ST, 1ST ST - 2ND ST
S/S FIRST ST, ST LOUIS ST - CHICAGO ST

Approximate Footage 901 - 1200 **Log Number** 33998

Date(s) 4/12/2012 to 4/12/2012 **Time(s)** 00:00 to 00:00

Posting "No Parking" signs E/S ST LOUIS ST, 1ST - 2ND ST.
S/S FIRST ST, ST LOUIS ST - CHICAGO ST

Approximate Footage 601 - 900 **Log Number** 33999

Date(s) 4/10/2012 to 4/11/2012 **Time(s)** 00:00 to 00:00

Posting "No Parking" signs E/S ST LOUIS ST, 1ST - 2ND ST.
S/S FIRST ST, ST LOUIS ST - CHICAGO ST

Approximate Footage 601 - 900 **Log Number** 34000

Date(s) 4/13/2012 to 4/13/2012 **Time(s)** 00:00 to 00:00

Posting "No Parking" signs S/S 2ND ST, ST. LOUIS ST. - CHICAGO ST.

Approximate Footage 301 - 600 **Log Number** 34001

Date(s) 4/11/2012 to 4/12/2012 **Time(s)** 00:00 to 00:00

Posting "No Parking" signs S/S 2ND ST, ST. LOUIS ST. - CHICAGO ST.

Approximate Footage 301 - 600 **Log Number** 34002

Date(s) 4/12/2012 to 4/12/2012 **Time(s)** 18:00 to 06:00

Posting "No Parking" signs E/S ST. LOUIS ST, E. 1ST ST - NORTH 100'

Approximate Footage 0 - 300 **Log Number** 34157

Date(s) 4/12/2012 to 4/12/2012 **Time(s)** 07:00 to 22:00

Posting "No Parking" signs N/S 1ST ST, ST. LOUIS ST. - WEST 75'
N/S 1ST ST, ST. LOUIS ST. - EAST 150'

Approximate Footage 0 - 300 **Log Number** 34228

Date(s) 4/12/2012 to 4/12/2012 **Time(s)** 13:00 to 22:00

NOT A PERMIT

FilmL.A., Inc.
1201 W. 5th Street, Suite T-800
Los Angeles, CA 90017
t: (213)977-8600 - f: (213)977-8601
www.filmla.com

Summary Information — Location

Permit Number	F00050797-C	**Location Manager**	Nate Taylor
Production Company	STAND UP GUYS LLC LAKESHORE EN...	Primary Phone	Mobile - 424-259-1771
Insured Company	STAND UP GUYS LLC LAKESHORE EN...	Secondary Phone	
Production Title	STAND UP GUYS		

Posting "No Parking" signs N/S 1ST ST, ST. LOUIS ST. - WEST 75'
N/S 1ST ST, ST. LOUIS ST. - EAST 150'

Approximate Footage 0 - 300 **Log Number** 34229

Date(s) 4/12/2012 to 4/12/2012 **Time(s)** 18:00 to 06:00

Lane / Full Closure ALTERNATING CURB LANE AND ADJACENT LANE OF 1ST ST, ST. LOUIS ST. - CHICAGO ST.

Approximate Footage 0 - 300

Date(s) 4/12/2012 to 4/12/2012 **Time(s)** 19:00 to 06:00

Lane / Full Closure ALTERNATING CURB LANE AND ADJACENT LANE OF ST. LOUIS ST, 1ST ST. - 2ND ST.

Approximate Footage 0 - 300

Date(s) 4/12/2012 to 4/12/2012 **Time(s)** 16:00 to 06:00

Lane / Full Closure ALTERNATING MEDIAN LANE AND ADJACENT LANE OF 1ST ST, ST. LOUIS ST. - CHICAGO ST.

Approximate Footage 0 - 300

Date(s) 4/12/2012 to 4/12/2012 **Time(s)** 19:00 to 06:00

NOT A PERMIT

Permit #F00050797-C

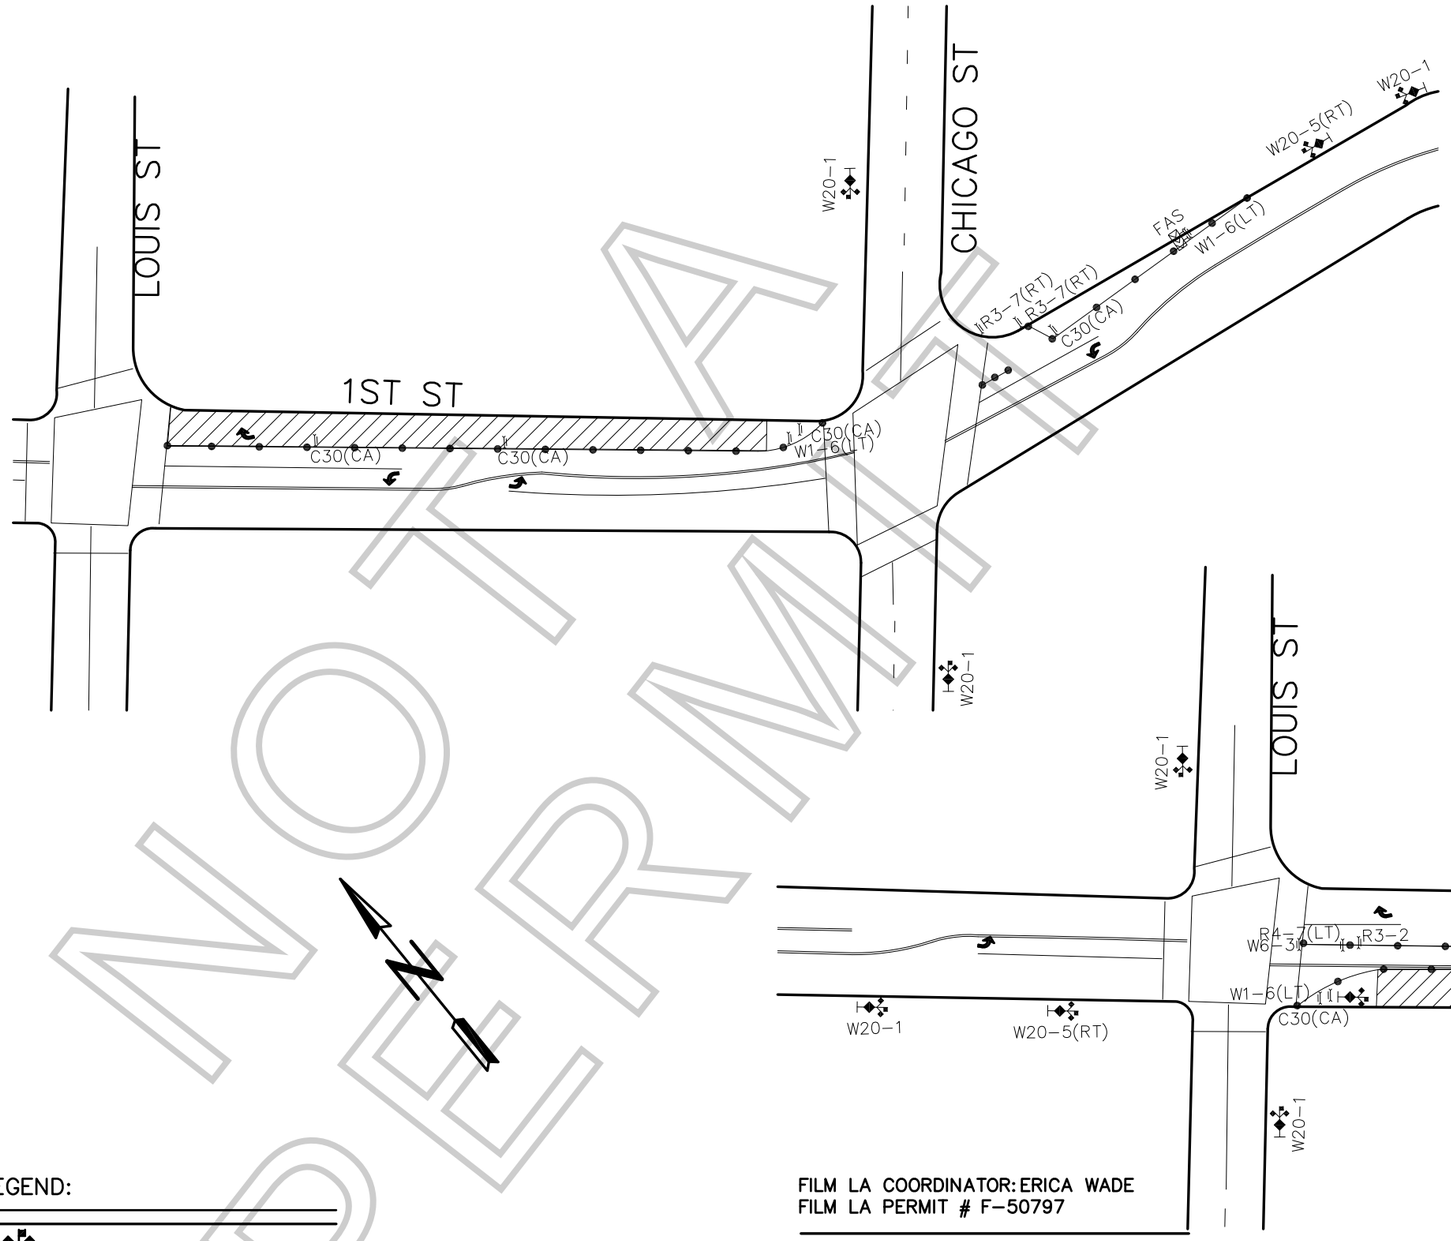

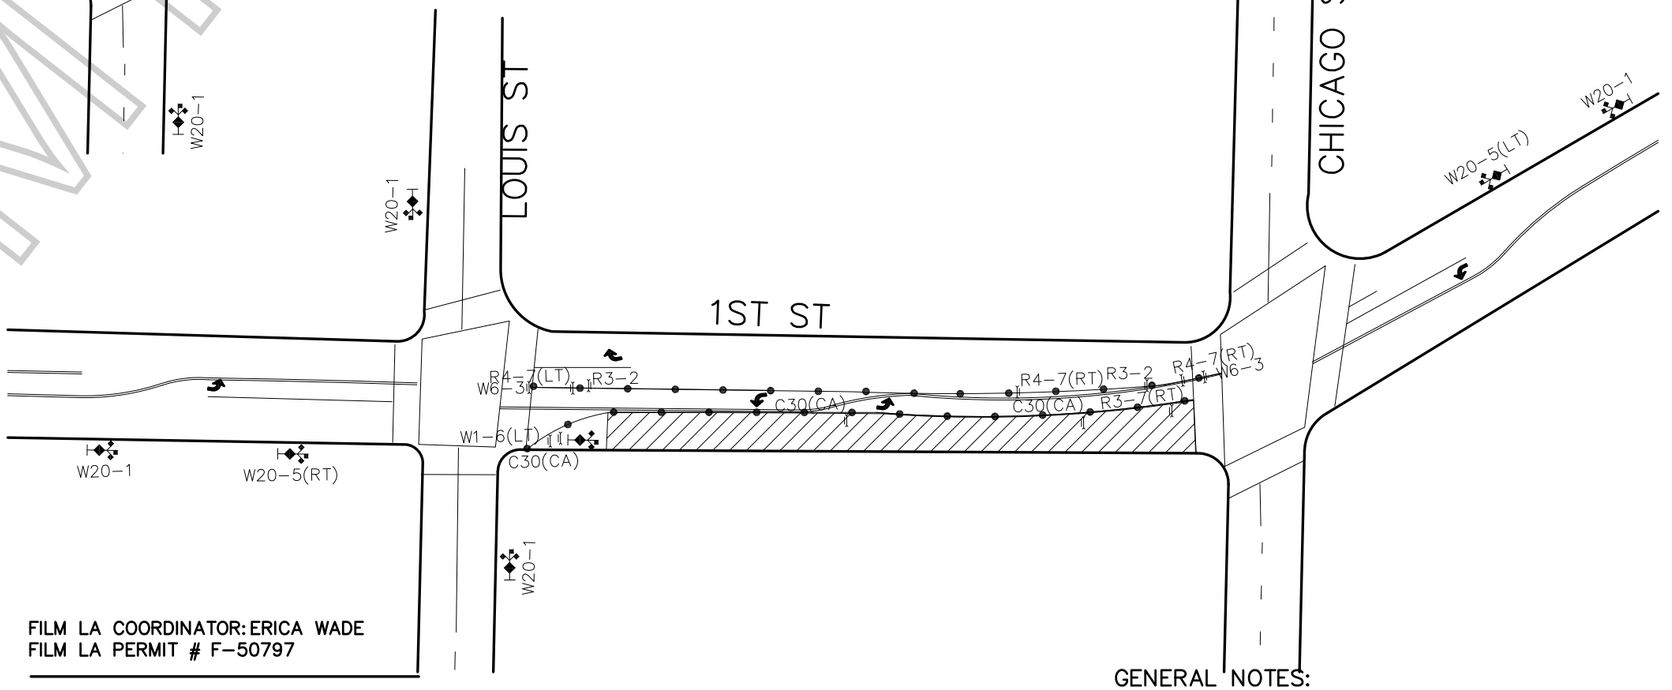

LEGEND:

- ADVANCE WARNING SIGN
- SIGN ON TYPE I BARRICADE
- TRAFFIC CONE 28" (REFLECTIVE)
- FLASHING ARROW SIGN (FAS)
- CLOSURE/WORK AREA

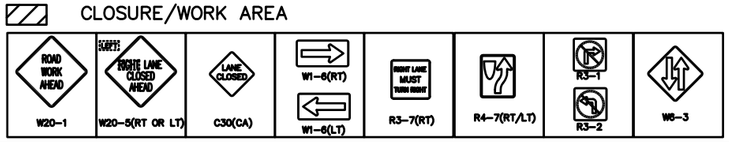

FILM LA COORDINATOR: ERICA WADE
FILM LA PERMIT # F-50797

CLOSURE INFO:

ALTERNATING CURB PLUS ADJACENT LANE OF 1ST ST
FROMST LOUIS ST – CHICAGO ST
4/12, 1900 – 0600

STAND UP GUYS PRODUCTIONS
"STAND UP GUYS"
LOCATIONS CONTACT:
CHRIS AGNEW 323.260.4777(4PPS)

TCP DRAWN BY:
ROBERT MARQUEZ
PACIFIC TRAFFIC CONTROL, INC.
323.981.0600 PH.
LIC # 944488

GENERAL NOTES:

1. ALL SIGNING, STRIPING, AND TRAFFIC CONTROL DEVICES SHALL CONFORM TO THE CURRENT STATE OF CALIFORNIA DEPARTMENT OF TRANSPORTATION (CALTRANS) STANDARD PLANS AND STANDARD SPECIFICATIONS, CALIFORNIA M.U.T.C.D., AND ANY ADDENDUMS THERTO, AND AS SHOWN ON THESE PLANS.
2. THERE SHALL BE NO INTERFERENCE WITH TRAFFIC SIGNALS OR CROSSWALKS.
3. CONES SHALL BE 28" MINIMUM HEIGHT AND SHALL HAVE REFLECTORIZED SLEEVES FOR NIGHT WORK.
4. POLICE SHALL DIRECT TRAFFIC AS NECESSARY.

NOT A PERMIT

Permit #F00050797-C

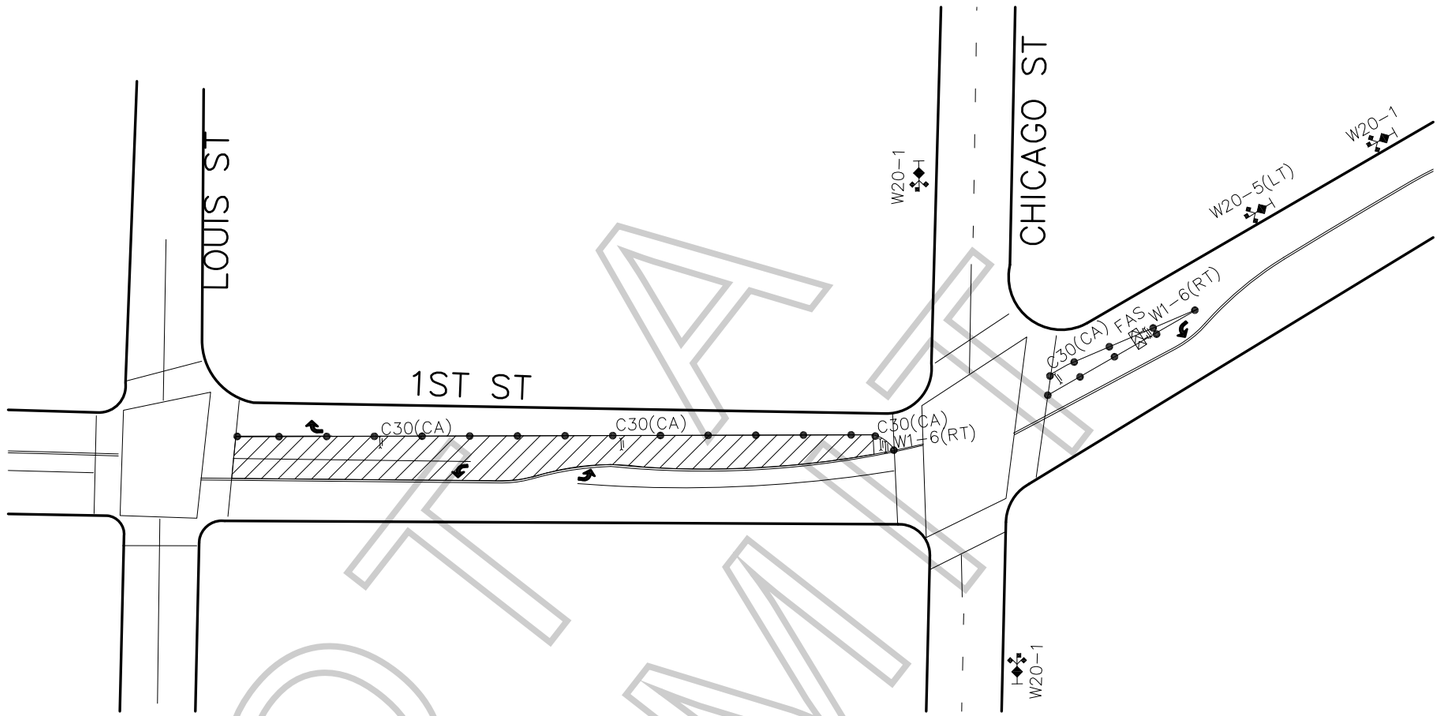

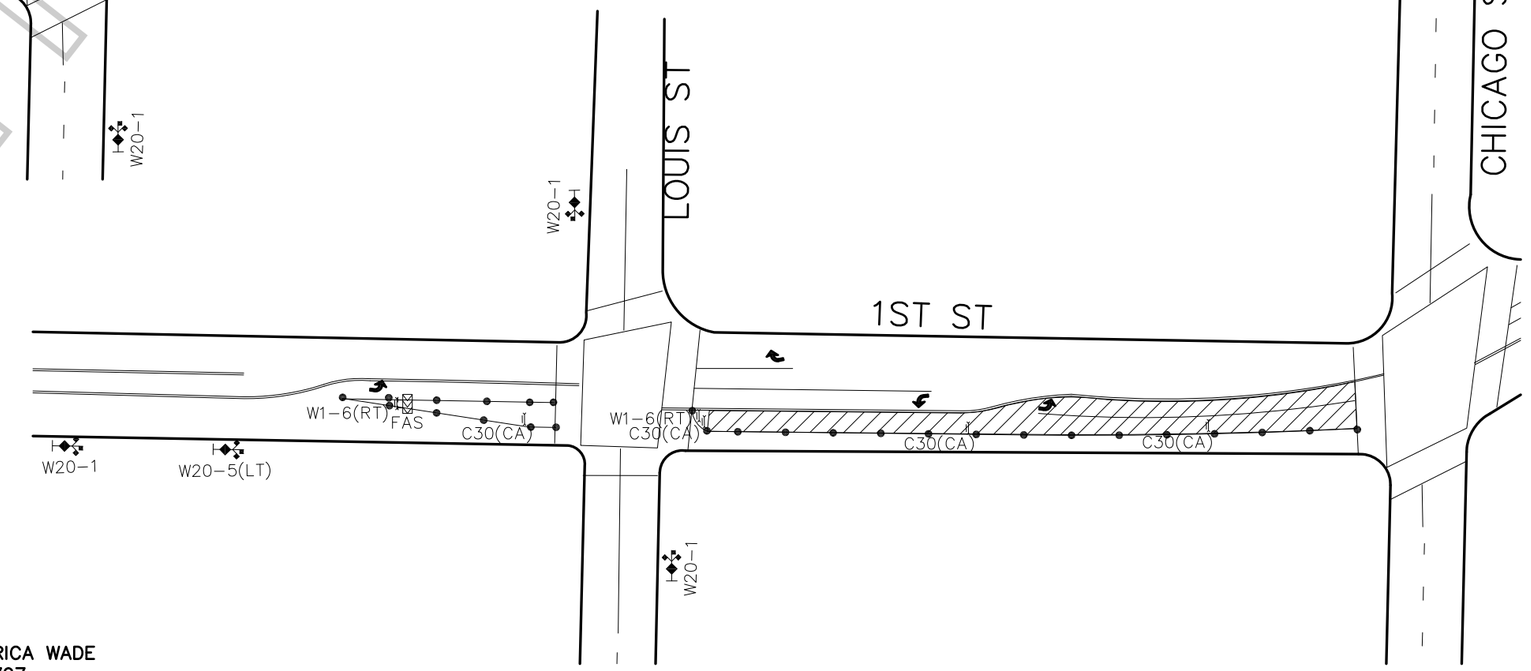

NOT A PERMIT

LEGEND:

- ADVANCE WARNING SIGN
- SIGN ON TYPE I BARRICADE
- TRAFFIC CONE 28" (REFLECTIVE)
- FLASHING ARROW SIGN (FAS)
- CLOSURE/WORK AREA

W20-1	W20-5(RT OR LT)	C30(CA)	W1-6(RT) / W1-6(LT)	R3-7(RT)	R4-7(RT/LT)	R3-1 / R3-2
ROAD WORK AHEAD	RIGHT LANE CLOSED AHEAD	LANE CLOSED		RIGHT LANE MUST TURN RIGHT		

FILM LA COORDINATOR: ERICA WADE
FILM LA PERMIT # F-50797

CLOSURE INFO:

ALTERNATING MEDIAN LANE PLUS ADJACENT LANE OF 1ST ST
FROMST LOUIS ST – CHICAGO ST
4/12, 1900 – 0600

STAND UP GUYS PRODUCTIONS
"STAND UP GUYS"
LOCATIONS CONTACT:
CHRIS AGNEW 323.260.4777(4PPS)

TCP DRAWN BY:
ROBERT MARQUEZ
PACIFIC TRAFFIC CONTROL, INC.
323.981.0600 PH.
LIC # 944488

GENERAL NOTES:

1. ALL SIGNING, STRIPING, AND TRAFFIC CONTROL DEVICES SHALL CONFORM TO THE CURRENT STATE OF CALIFORNIA DEPARTMENT OF TRANSPORTATION (CALTRANS) STANDARD PLANS AND STANDARD SPECIFICATIONS, CALIFORNIA M.U.T.C.D., AND ANY ADDENDUMS THERTO, AND AS SHOWN ON THESE PLANS.
2. THERE SHALL BE NO INTERFERENCE WITH TRAFFIC SIGNALS OR CROSSWALKS.
3. CONES SHALL BE 28" MINIMUM HEIGHT AND SHALL HAVE REFLECTORIZED SLEEVES FOR NIGHT WORK.
4. POLICE SHALL DIRECT TRAFFIC AS NECESSARY.

Permit #F00050797-C

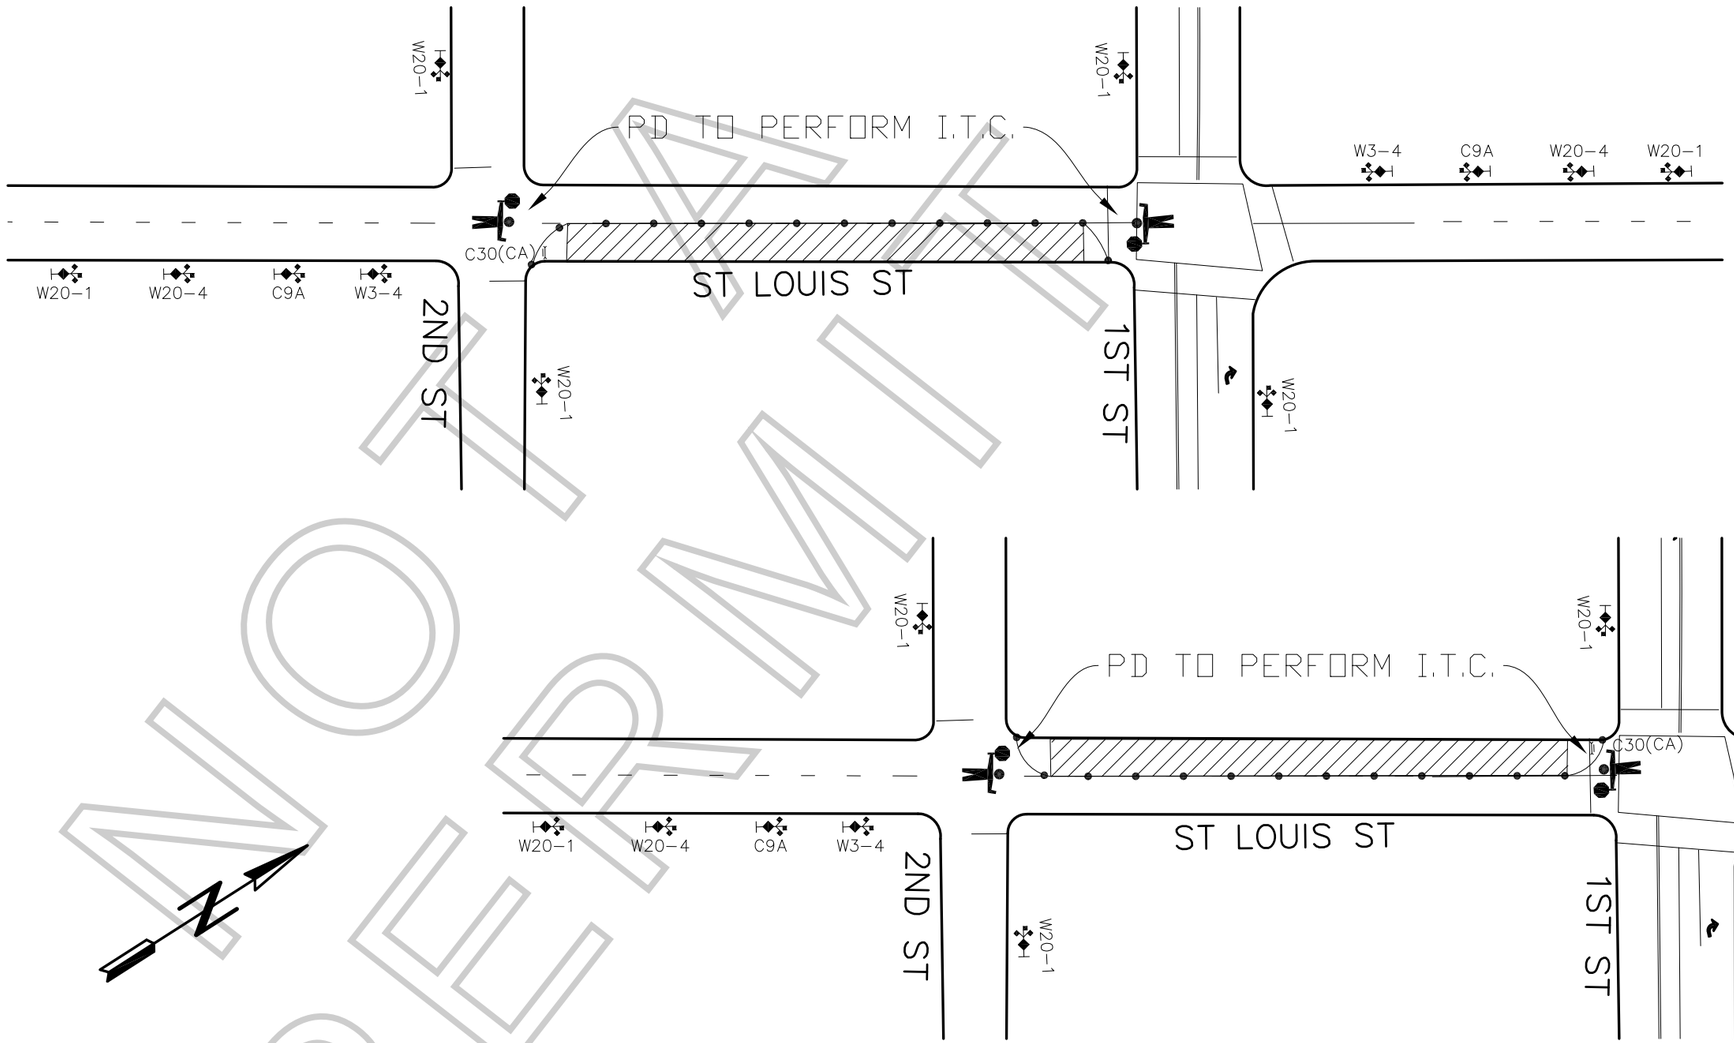

LEGEND:

- ADVANCE WARNING SIGN
- SIGN ON TYPE I BARRICADE
- TRAFFIC CONE 28" (REFLECTIVE)
- FLASHING ARROW SIGN (FAS)
- CLOSURE/WORK AREA

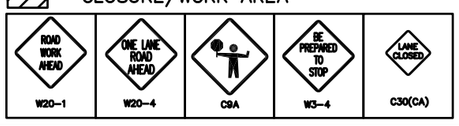

FILM LA COORDINATOR: ERICA WADE
FILM LA PERMIT # F-50797

CLOSURE INFO:

ALTERNATING DIRECTIONAL CLOSURE OF ST LOUIS ST
FROM 1ST ST – 2ND ST
4/12, 1600 – 0600

STAND UP GUYS PRODUCTIONS
"STAND UP GUYS"
LOCATIONS CONTACT:
CHRIS AGNEW 323.260.4777(4PPS)

TCP DRAWN BY:
ROBERT MARQUEZ
PACIFIC TRAFFIC CONTROL, INC.
323.981.0600 PH.
LIC # 944488

GENERAL NOTES:

1. ALL SIGNING, STRIPING, AND TRAFFIC CONTROL DEVICES SHALL CONFORM TO THE CURRENT STATE OF CALIFORNIA DEPARTMENT OF TRANSPORTATION (CALTRANS) STANDARD PLANS AND STANDARD SPECIFICATIONS, CALIFORNIA M.U.T.C.D., AND ANY ADDENDUMS THERTO, AND AS SHOWN ON THESE PLANS.
2. THERE SHALL BE NO INTERFERENCE WITH TRAFFIC SIGNALS OR CROSSWALKS.
3. CONES SHALL BE 28" MINIMUM HEIGHT AND SHALL HAVE REFLECTORIZED SLEEVES FOR NIGHT WORK.
4. POLICE SHALL DIRECT TRAFFIC AS NECESSARY.

NOT A PERMIT